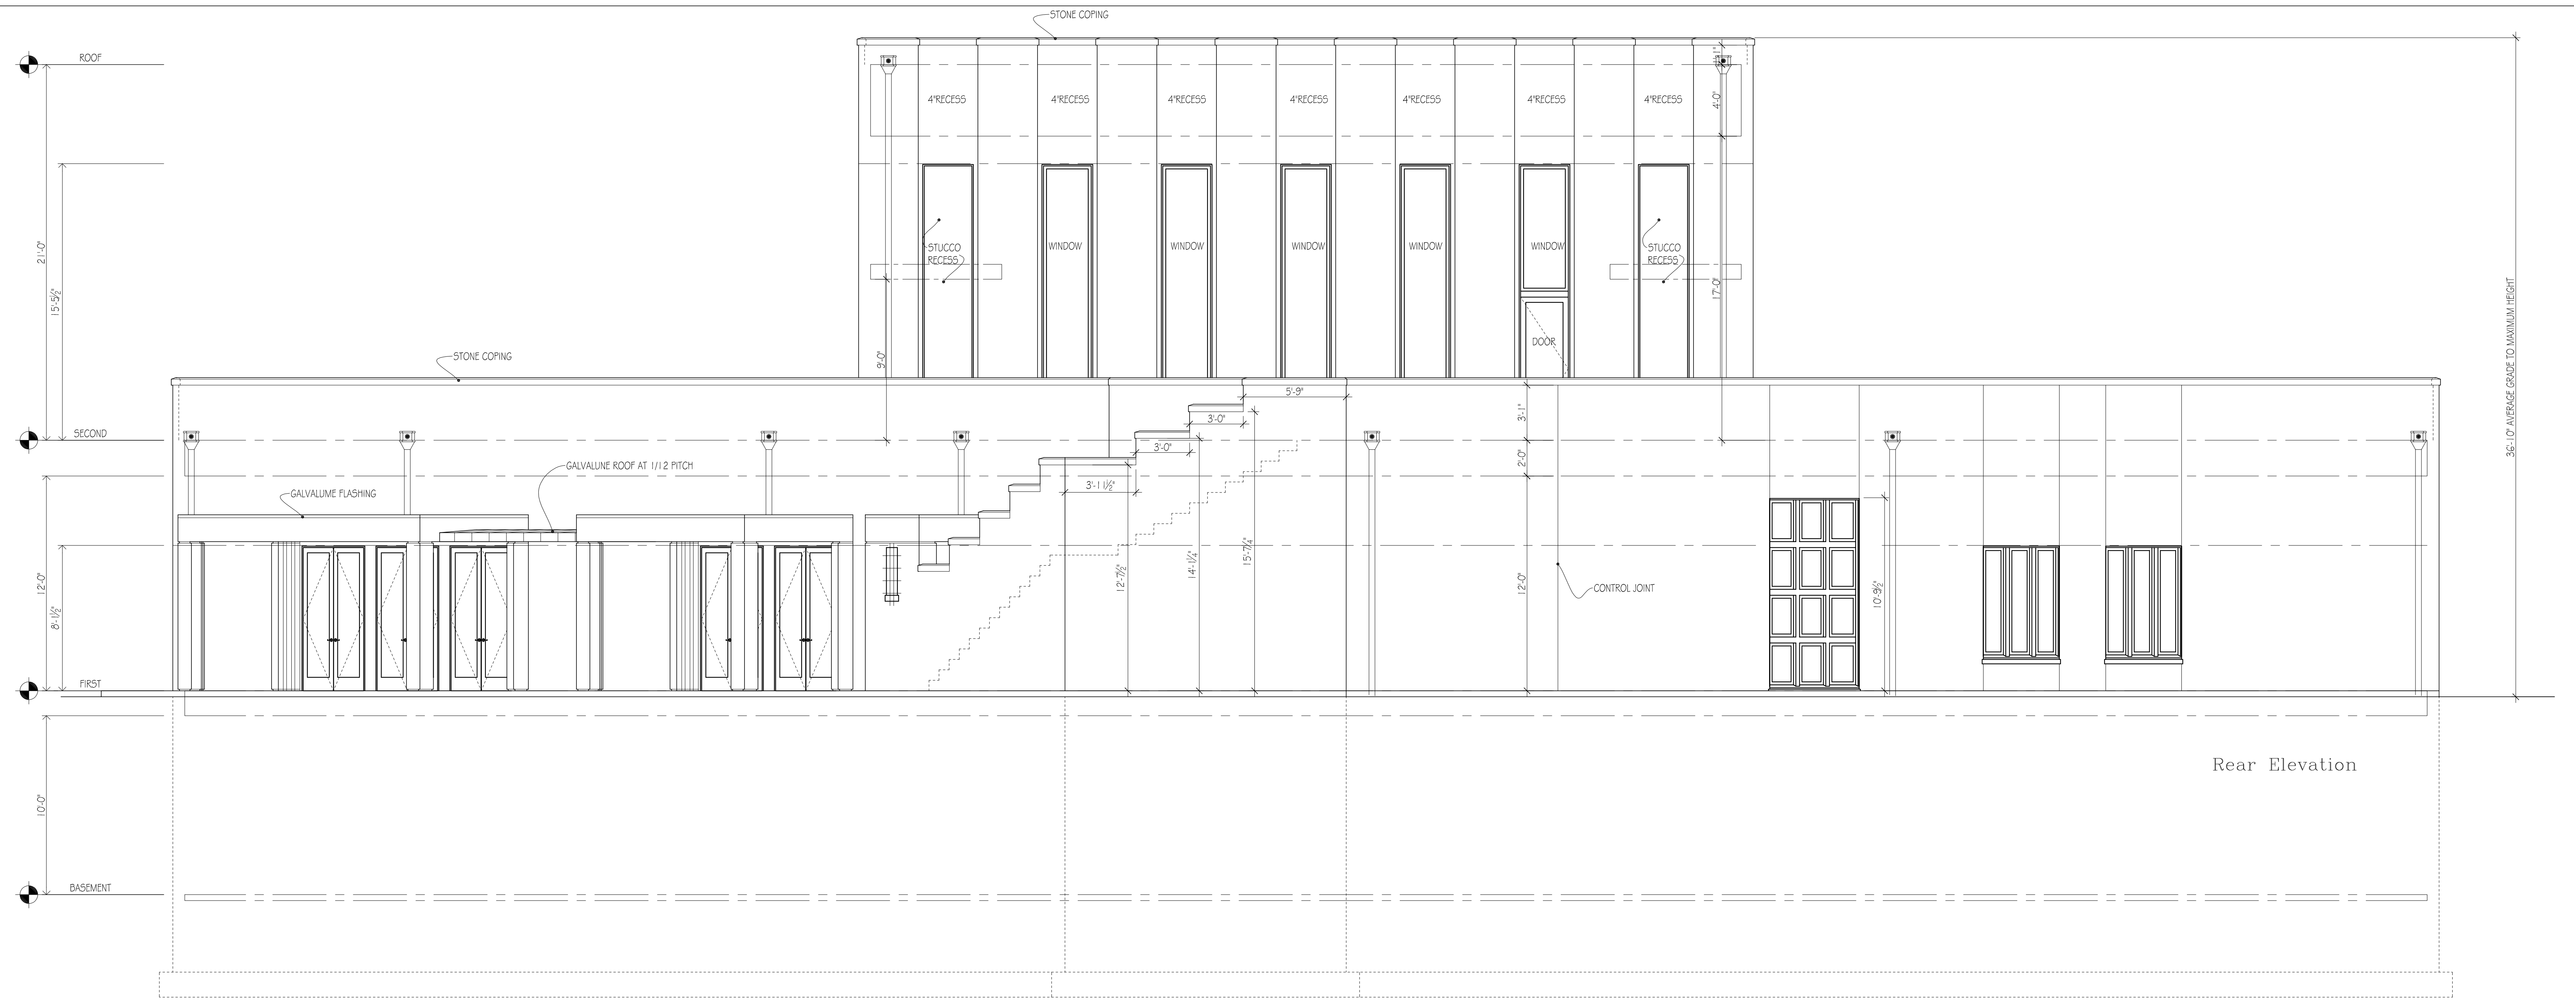

Rear Elevation

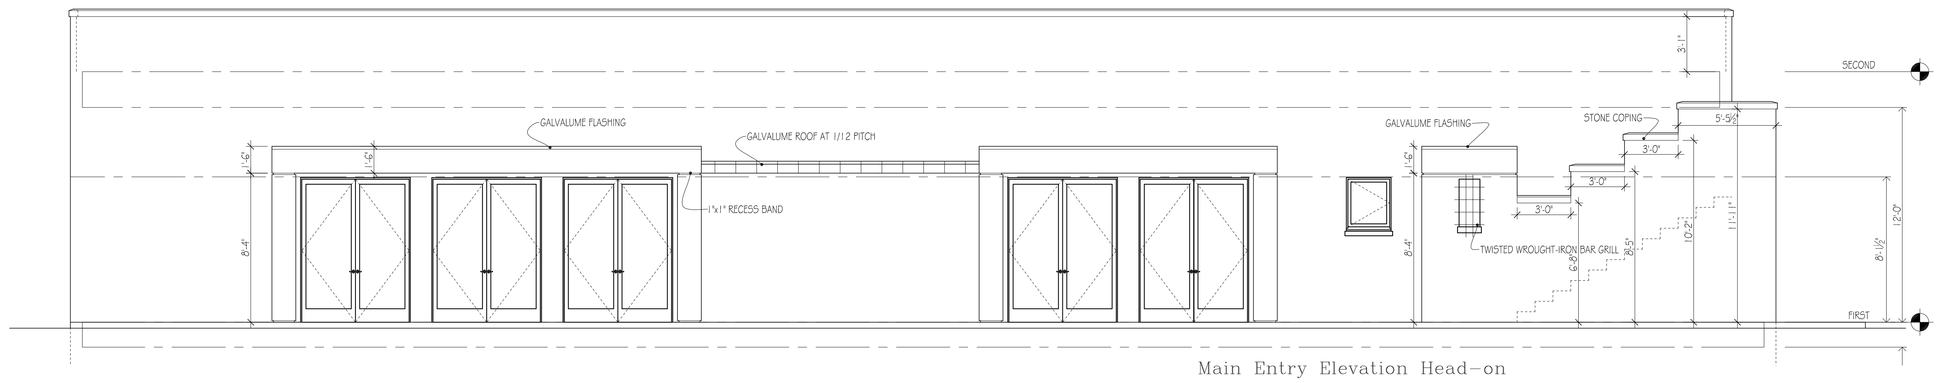

Main Entry Elevation Head-on

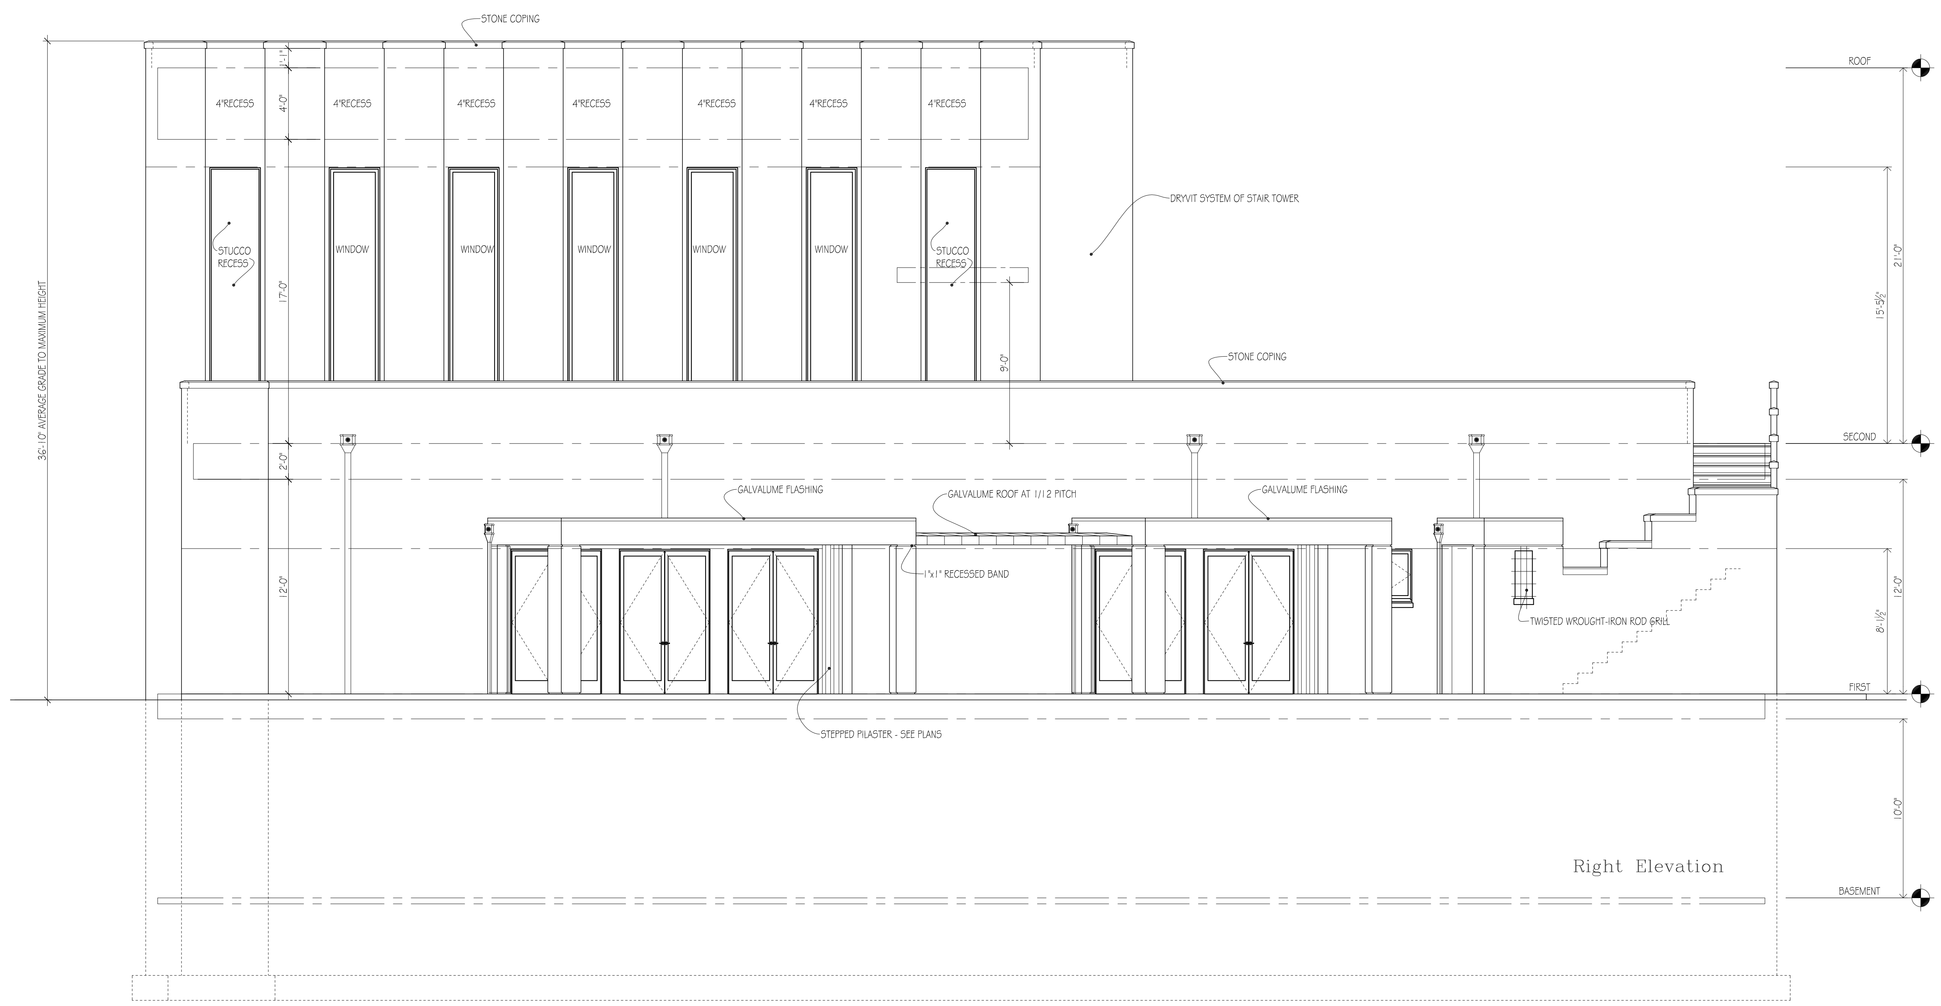

Right Elevation

Job No: 0625

Chabad Enrichment Center

Spalding Drive Atlanta, Ga

REVISIONS
11-07-06 AVS
12-03-06 AVS
12-19-06 AVS
12-22-06 AVS
01-10-07 AVS
01-20-07 AVS

William T. Baker
78 WEST WESLEY ROAD NW • ATLANTA, GEORGIA 30305
Tel: 404.261.0446 Fax: 404.261.0540

Chip Murrah LLP

© Copyright 2006 William T. Baker, Inc.

This drawing is the property of William T. Baker, Inc. and may not be used or reproduced without written permission.

Contractors Please Note

Contractor is responsible for verifying all dimensions and site conditions before beginning construction. Any discrepancies must be reported to William T. Baker & Associates for justification and/or correction before proceeding with the work. Contractor assumes responsibility for any discrepancies that are not reported. All dimensions should be read or calculated and never scaled. All work shall be performed in accordance with local codes, regulations and FHA/VA MPS.

Elevations

Scale: 1/8" = 1'-0"	
By: AVS	Date: 11-07-06
Page: A1.2	